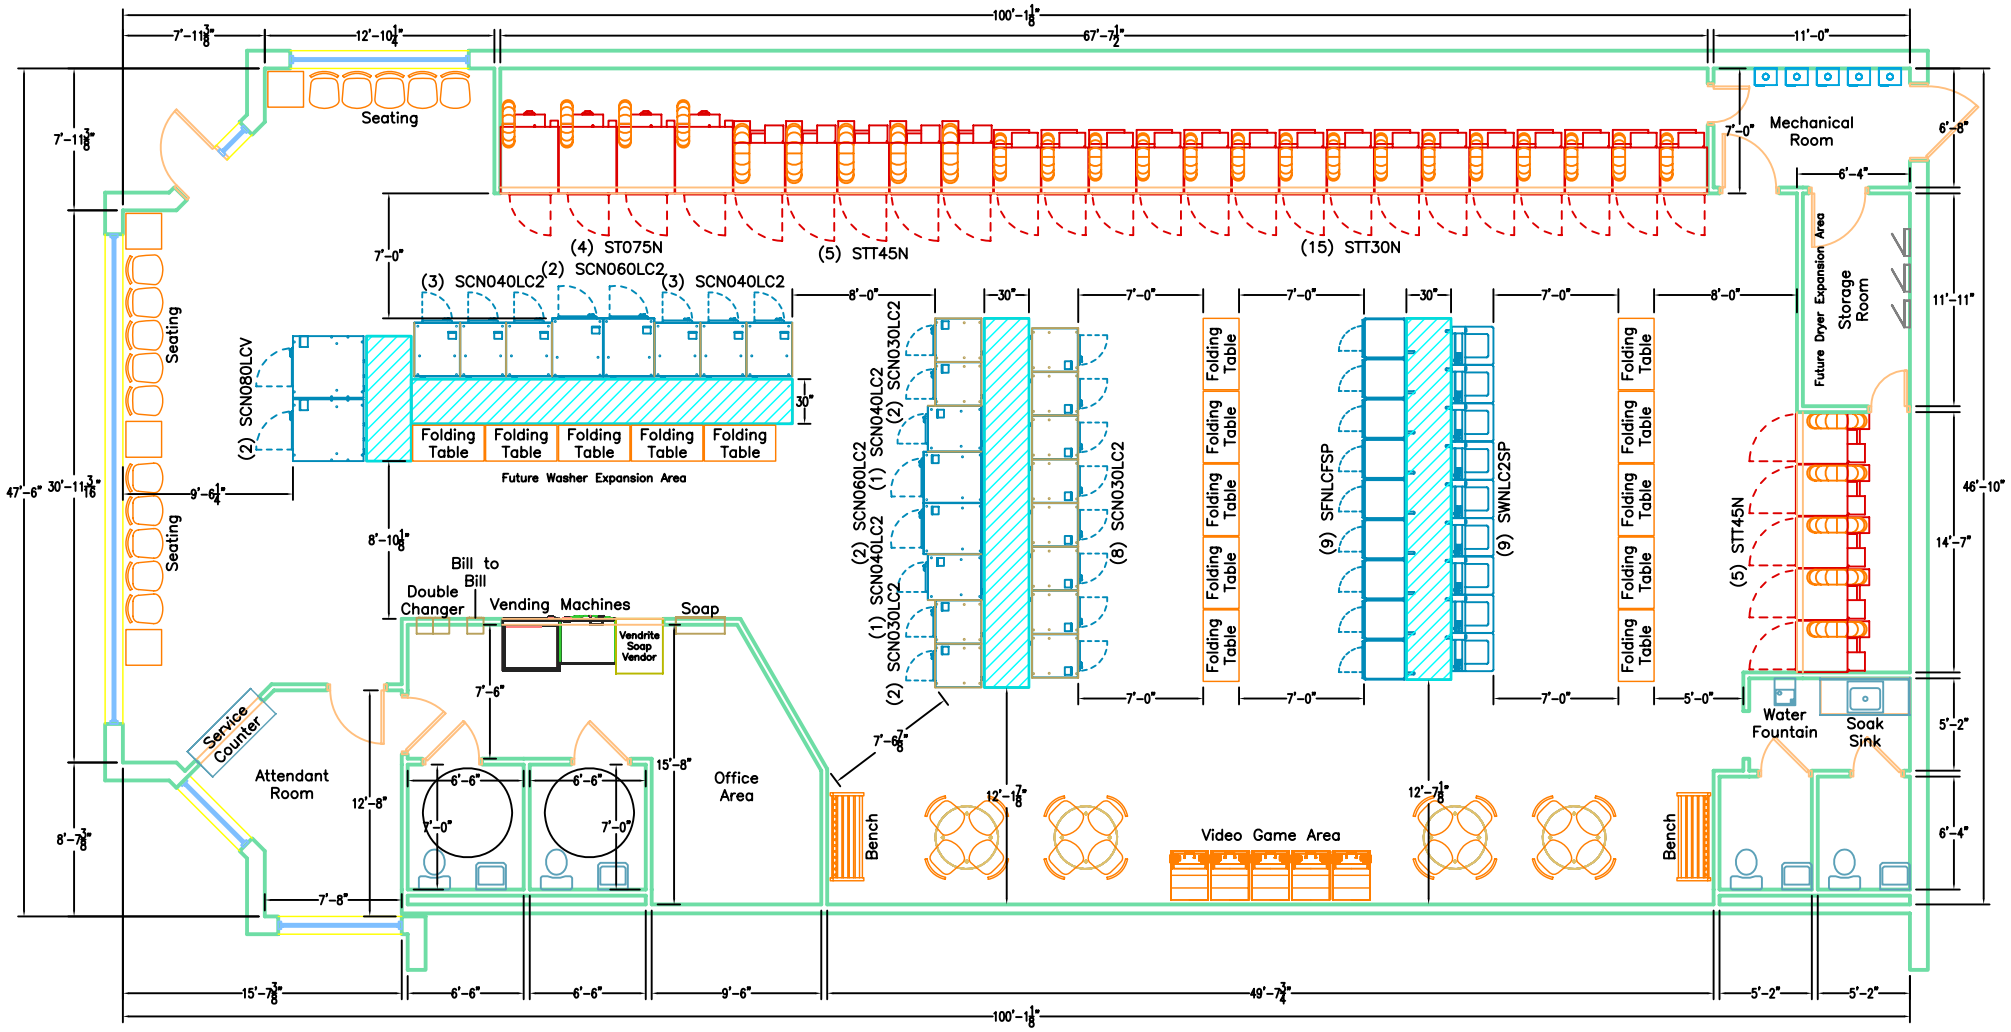

STAR ★ DISTRIBUTING
1-800-897-7570

Project No.	Dede Malmo Laundry	Speed Queen Alliance Laundry Systems	This drawing is not intended for construction purposes. Equipment specifications are subject to change without notice.			
C105200						
SQ. FT. 4592				ESZ	Preliminary	13–May–10
				Drawn by	Description	Date